



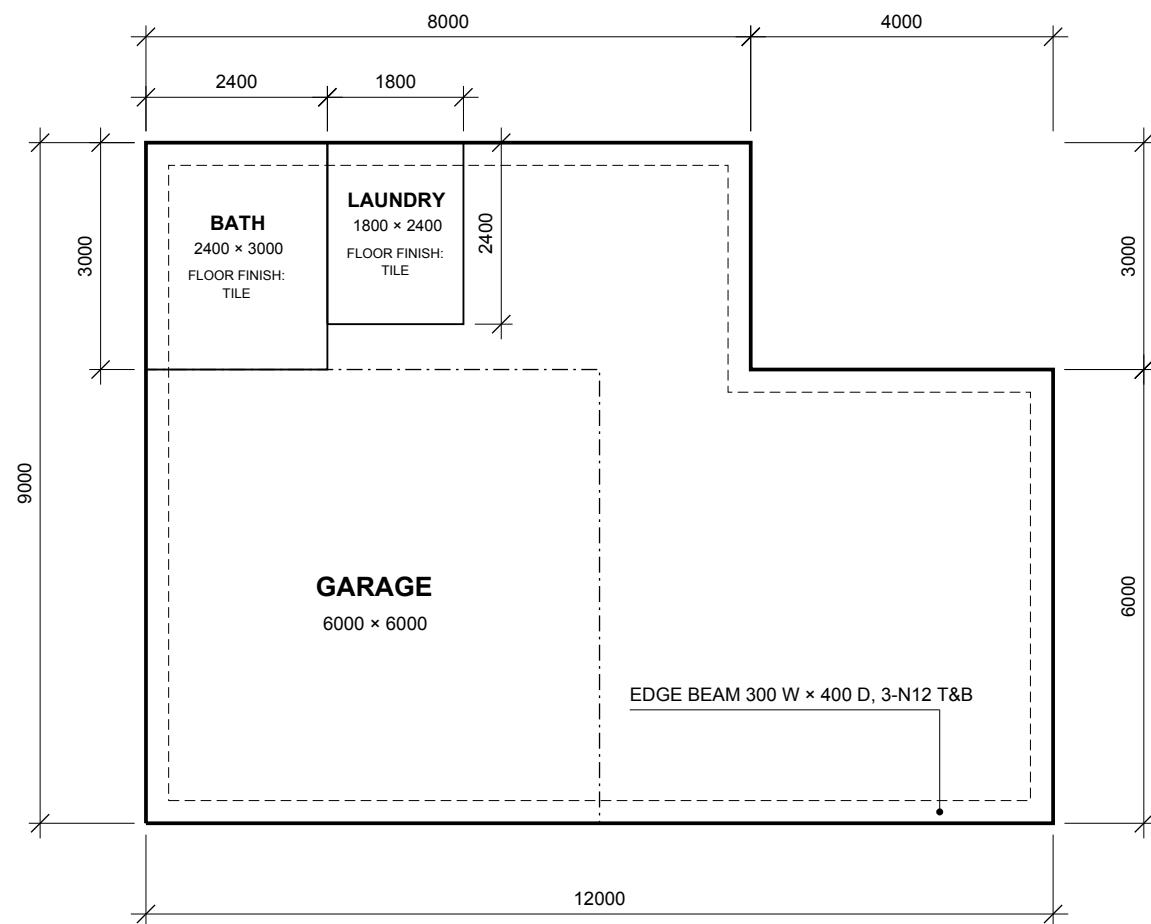

LOT 12 — GROUND FLOOR SLAB PLAN

SCALE 1:100 @ A3

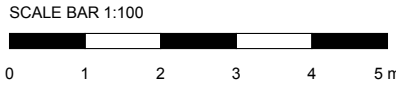

GENERAL NOTES

1. SLAB: 100 THK, SL82 MESH TOP, 30 COVER.
2. EDGE BEAM 300 W x 400 D, 3-N12 T&B, ALL SLAB EDGES.
3. ALL DIMENSIONS IN MILLIMETRES.
4. DO NOT SCALE. USE WRITTEN DIMENSIONS.
5. FLOOR FINISH: TILE TO BATH AND LAUNDRY.

LEGEND

- SLAB EDGE
- - - - - EDGE BEAM (INNER FACE)
- . - . - . GARAGE ZONE

Leva sample drawing — for demonstration

Synthetic drawing. Not for construction.

DRAWING TITLE

LOT 12 — GROUND FLOOR SLAB PLAN

DRAWING No.

S-101

REVISION

A

SCALE

1:100 @ A3